

MONUMENT RECORD


STATE OF INDIANA~COUNTY OF MONROE

Section: 24, Township: 8 NORTH, Range: 2 WEST,

Monument Description & Remarks: 3/4 " IRON PIPE

Recovery Tie Drawing

- A=● 3/4 IRON PIPE
- B=□ X IN 4' X 4' RW MARKER
- C=⊗ MAG NAIL IN 25' SYCAMORE
- D=⊗ MAG NAIL IN POWER POLE
- E=● 1' IRON PIPE ON NORTH EDGE OF FULLERTON PIKE

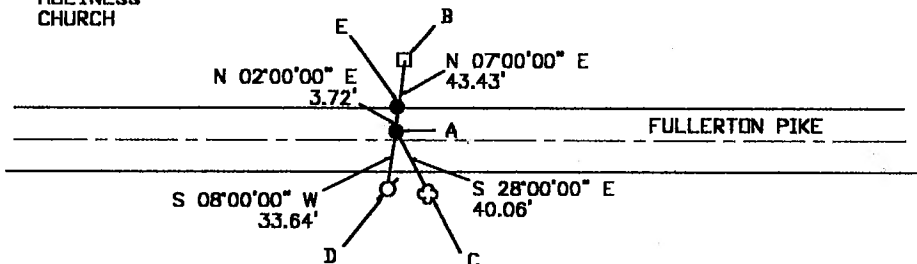

Section Corner: 3/4" IRON PIPE


Northing: 1411384.463 Easting: 3097414.800 Elev: 796.61

State Plan Coordinate (NAD83 Survey Feet, Indiana West Zone)

I, Eric Lee Deckard, here by certify that this document was prepared under my direction in accordance with the provisions of Section 17-3-64-4 through 17-3-64-8 of the Indiana Code, being Acts of 1965, Chapter 319; this 8th day of SEPTEMBER, 2004 A.D.

Completed by Steven V. Farkas, Monroe County Surveyor

Eric Lee Deckard
Indiana Registered Land Surveyor No. LS 29900012

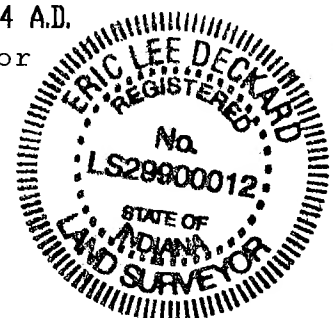

MONUMENT RECORD
State of Indiana - County of Monroe

Section: 24

Township: 8 North

Range: 2 West

Corner ID: Van Bu Y-13

Section: 19

Township: 8 North

Range: 1 West

Cor. ID: Per A-13

common corner

Monument Description & Remarks: Located 3/4" o.d. Iron Pipe 8" below surface of road, reported found by Mike Carter, R.L.S. with Bynum Fanyo, at NE corner of section. Pipe is 3' (+/-) of 1" iron pipe previously tied off as corner (see attached monument record). Doug Curry, R.L.S. and Doug Graham, R.L.S. agree that this 3/4" Iron Pipe is the correct corner.

References on file in the County Surveyor's Office:

RECOVERY TIE DRAWING

Field Book 99-01 Page No. 03

Holiness
Church

Fullerton Pike

24

• At Corner

- A - 3/4" iron pipe
- B - North 07° East, 15.26' from iron pipe
"X" in 4" x 4" concrete ROW monument
- C - South 28° East, 40.06' from iron pipe
MAG nail in 25" Sycamore
- D - South 08° West, 33.64' from iron pipe
MAG nail in 14" powerline pole
- E - N 02° East, 3.72' from iron pipe
1" iron pipe on north edge of Fullerton Pike



Not To Scale

Compass Bearing Magnetic North

I, Kevin P. Enright, Monroe County Surveyor, hereby certify that this document was prepared under my direction in accordance with the provisions of Section 36-2-12-11 of the Indiana Code; and the above data is given under my hand and seal this 11th day of February, 1999.



Administered by Surveyor Review Board

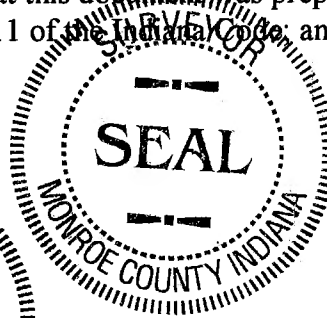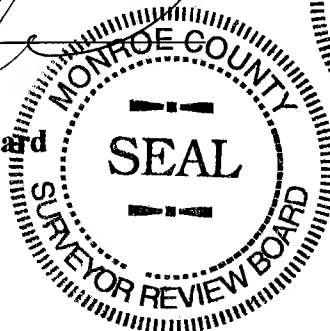

MONUMENT RECORD


Corner I.D. #

Y-13

STATE OF INDIANA - COUNTY OF MONROE

Section Twenty-four, 24, Township 8 North, Range 2 West

Monument Description & Remarks: Dug up 1" Iron Pipe on north edge of
Fullerton Pike. Pipe marks NE corner of section. Put sign & post 14' ±
north of Iron Pipe.

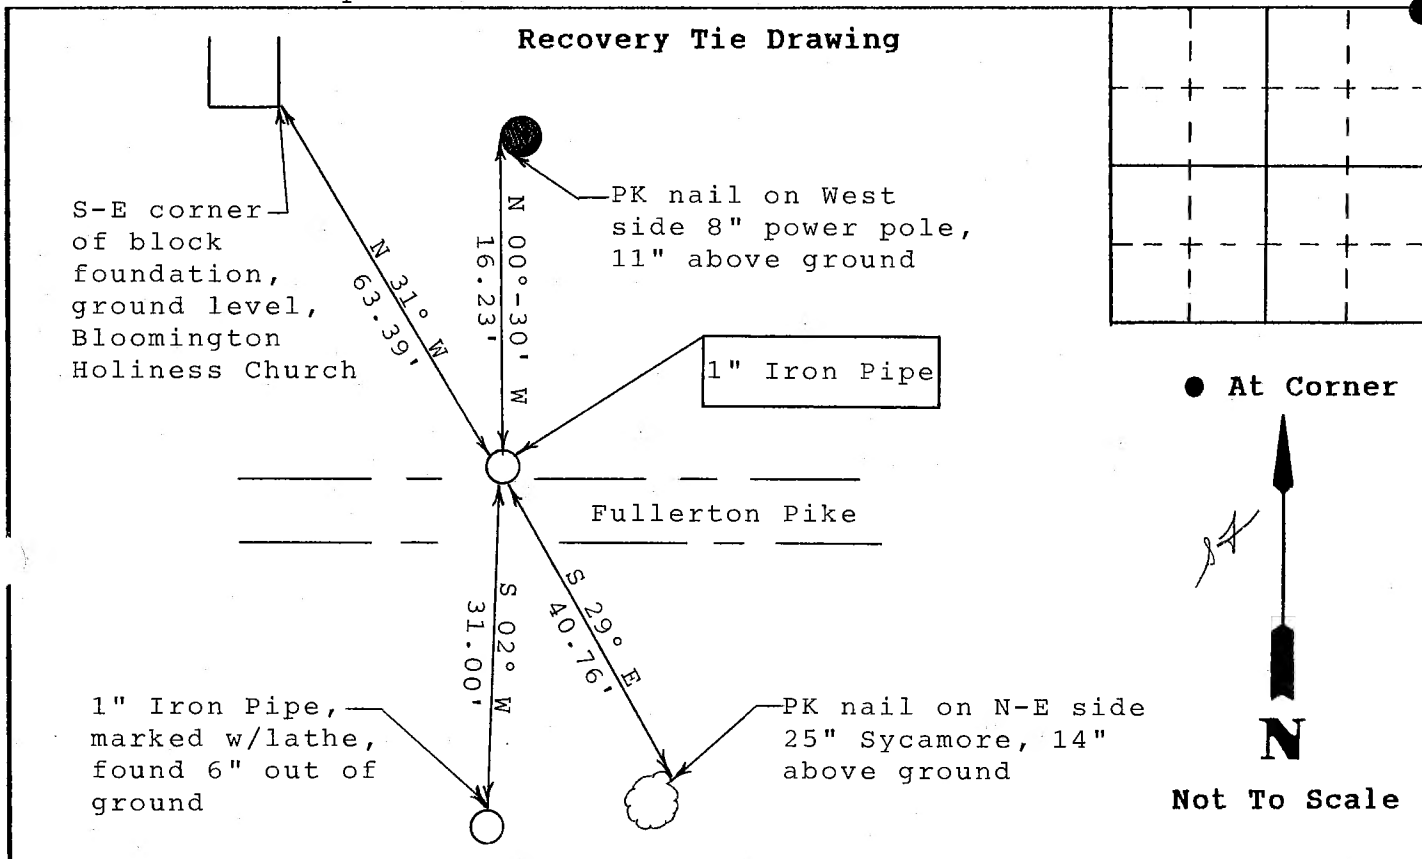

State of Indiana

County of Monroe

Space
Reserved For
Recording
Officer

I, Michael W. Friley, County Surveyor, hereby certify
 that this document was prepared in accordance with the provisions of
 through 17-3-64-8 of the Chapter 319; and the above
 seal this 24th day of

Indiana Registered Land Surveyor

Office of Monroe County

United States Government

Monroe County Surveyor

Title

Dec 19, 1998
Mike Carter of Bynum Fargo
[According to Graham Survey in Sec 24 A10]
Reports a 3/4" iron pipe
37ft South of 1.0" iron pipe
tried off by Mike Friley.
Double corner (it's common on
township plats)
will talk w/ Doug Curry + Doug Graham